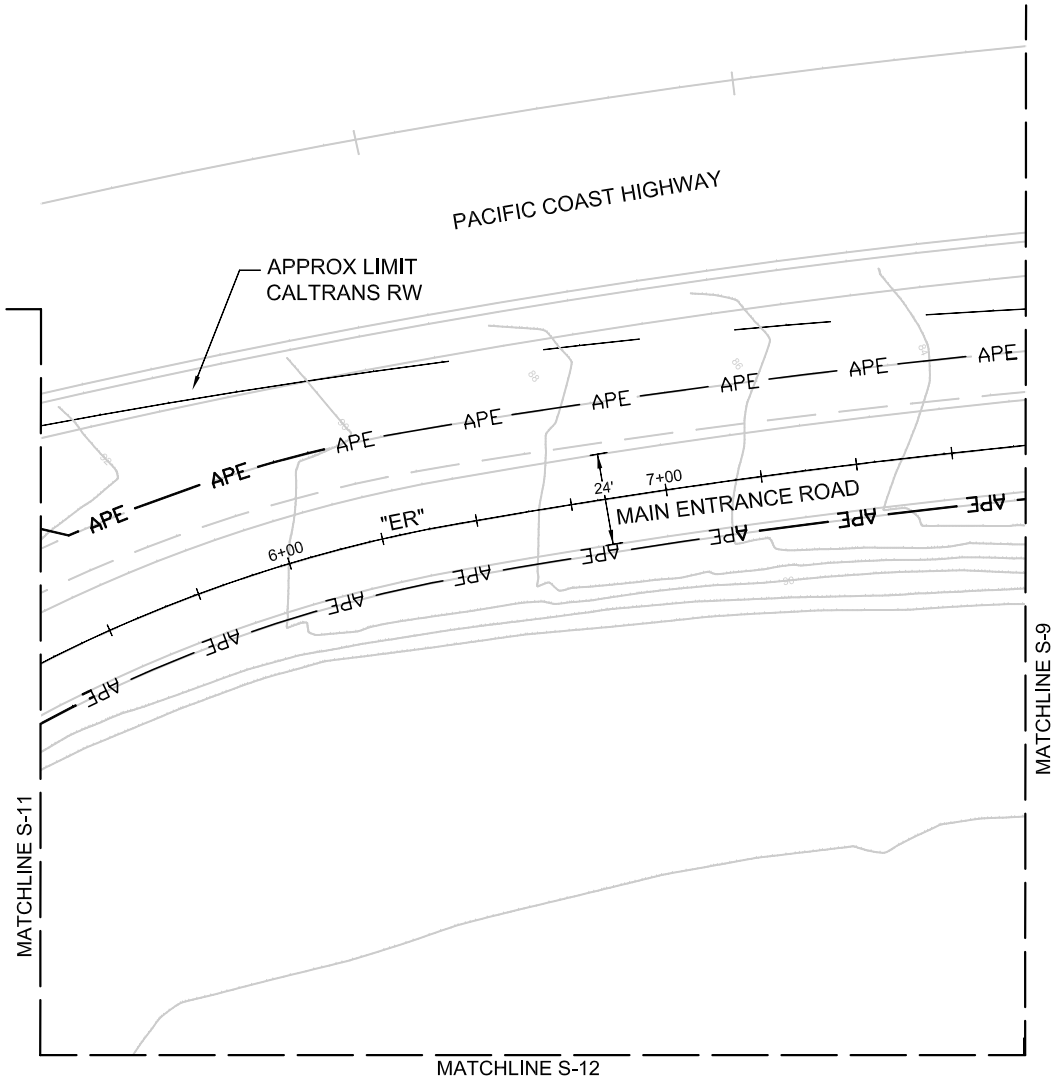

SCALE: 1"=50'

PROJECT SITE:	SHEET TITLE:
CRYSTAL COVE STATE PARK HISTORIC DISTRICT	FIGURE 2.2 SHEET S-10: PROJECT FEATURES- SITE PLAN