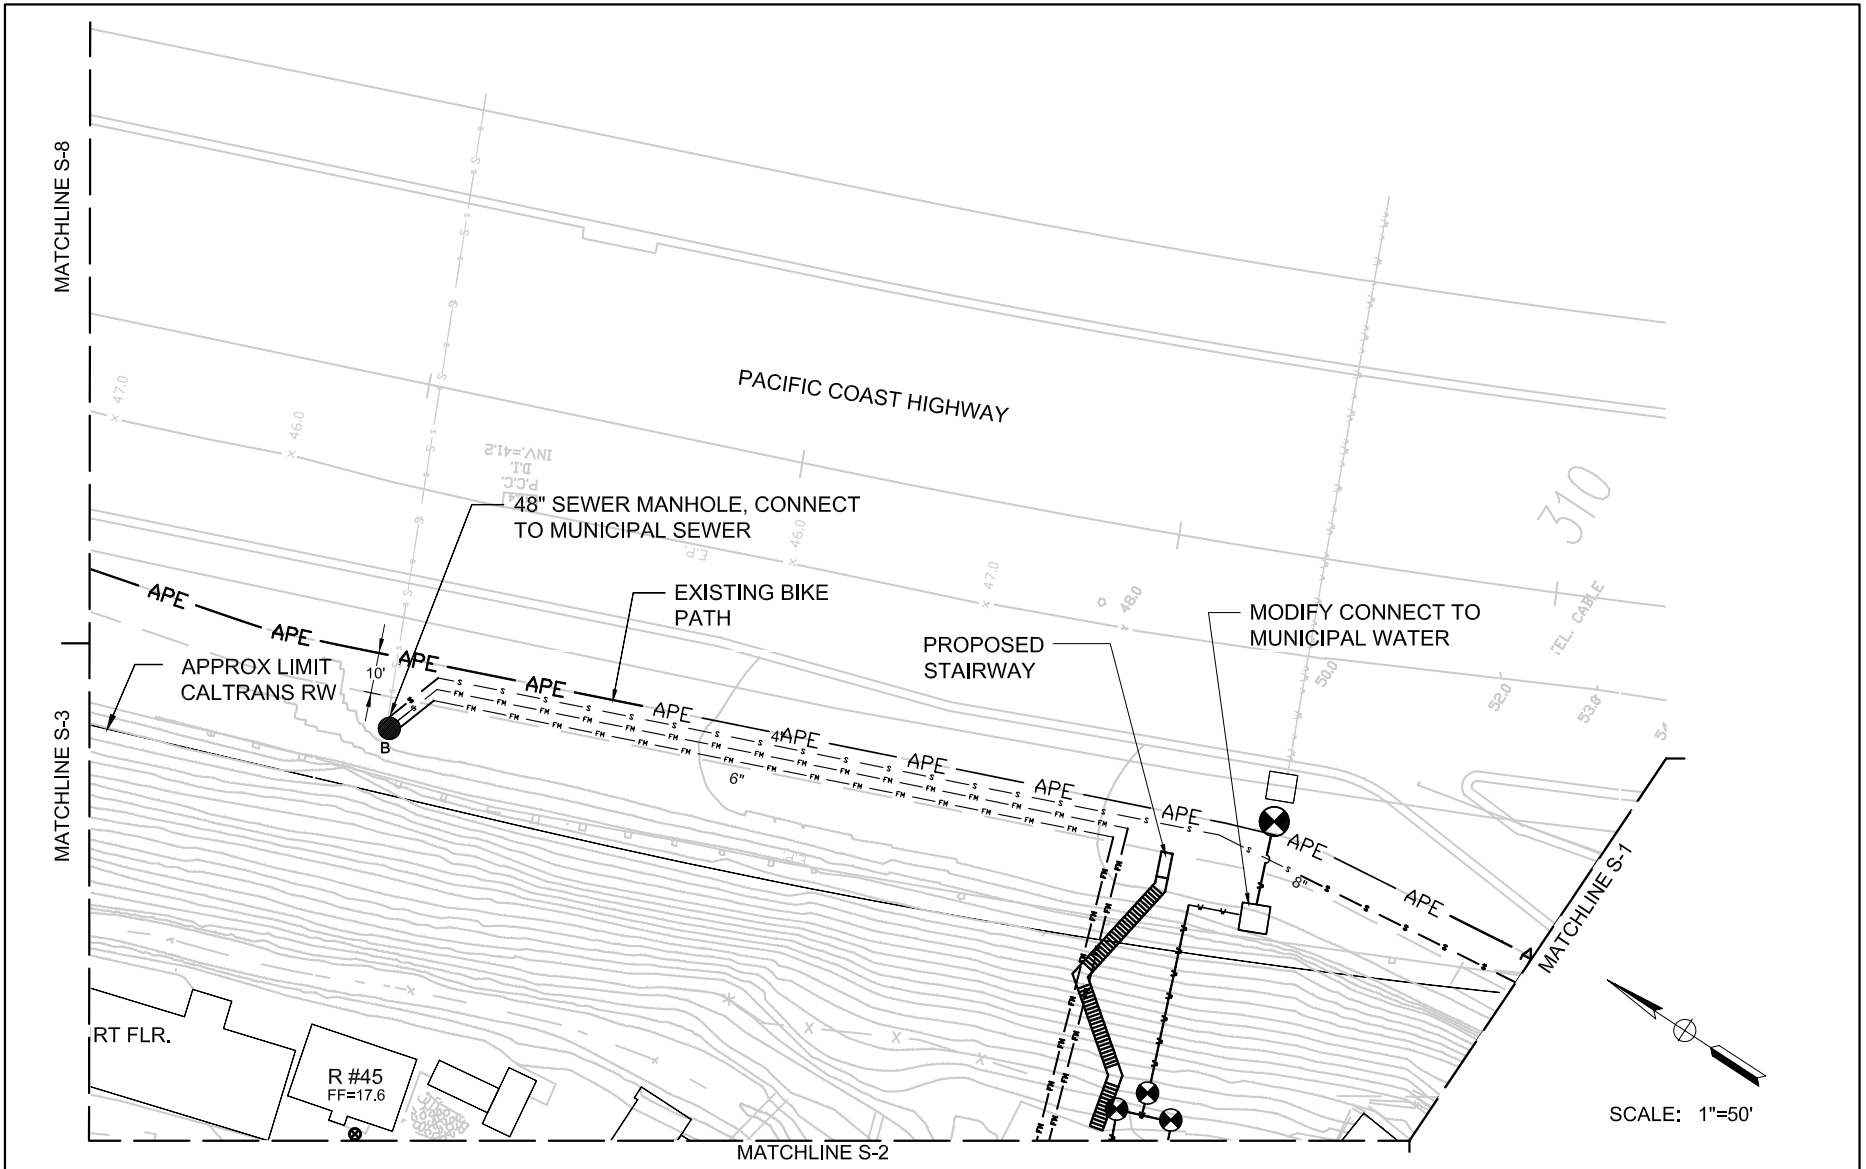

PROJECT SITE:	SHEET TITLE:
CRYSTAL COVE STATE PARK HISTORIC DISTRICT	FIGURE 2.2 SHEET S-7: PROJECT FEATURES- SITE PLAN